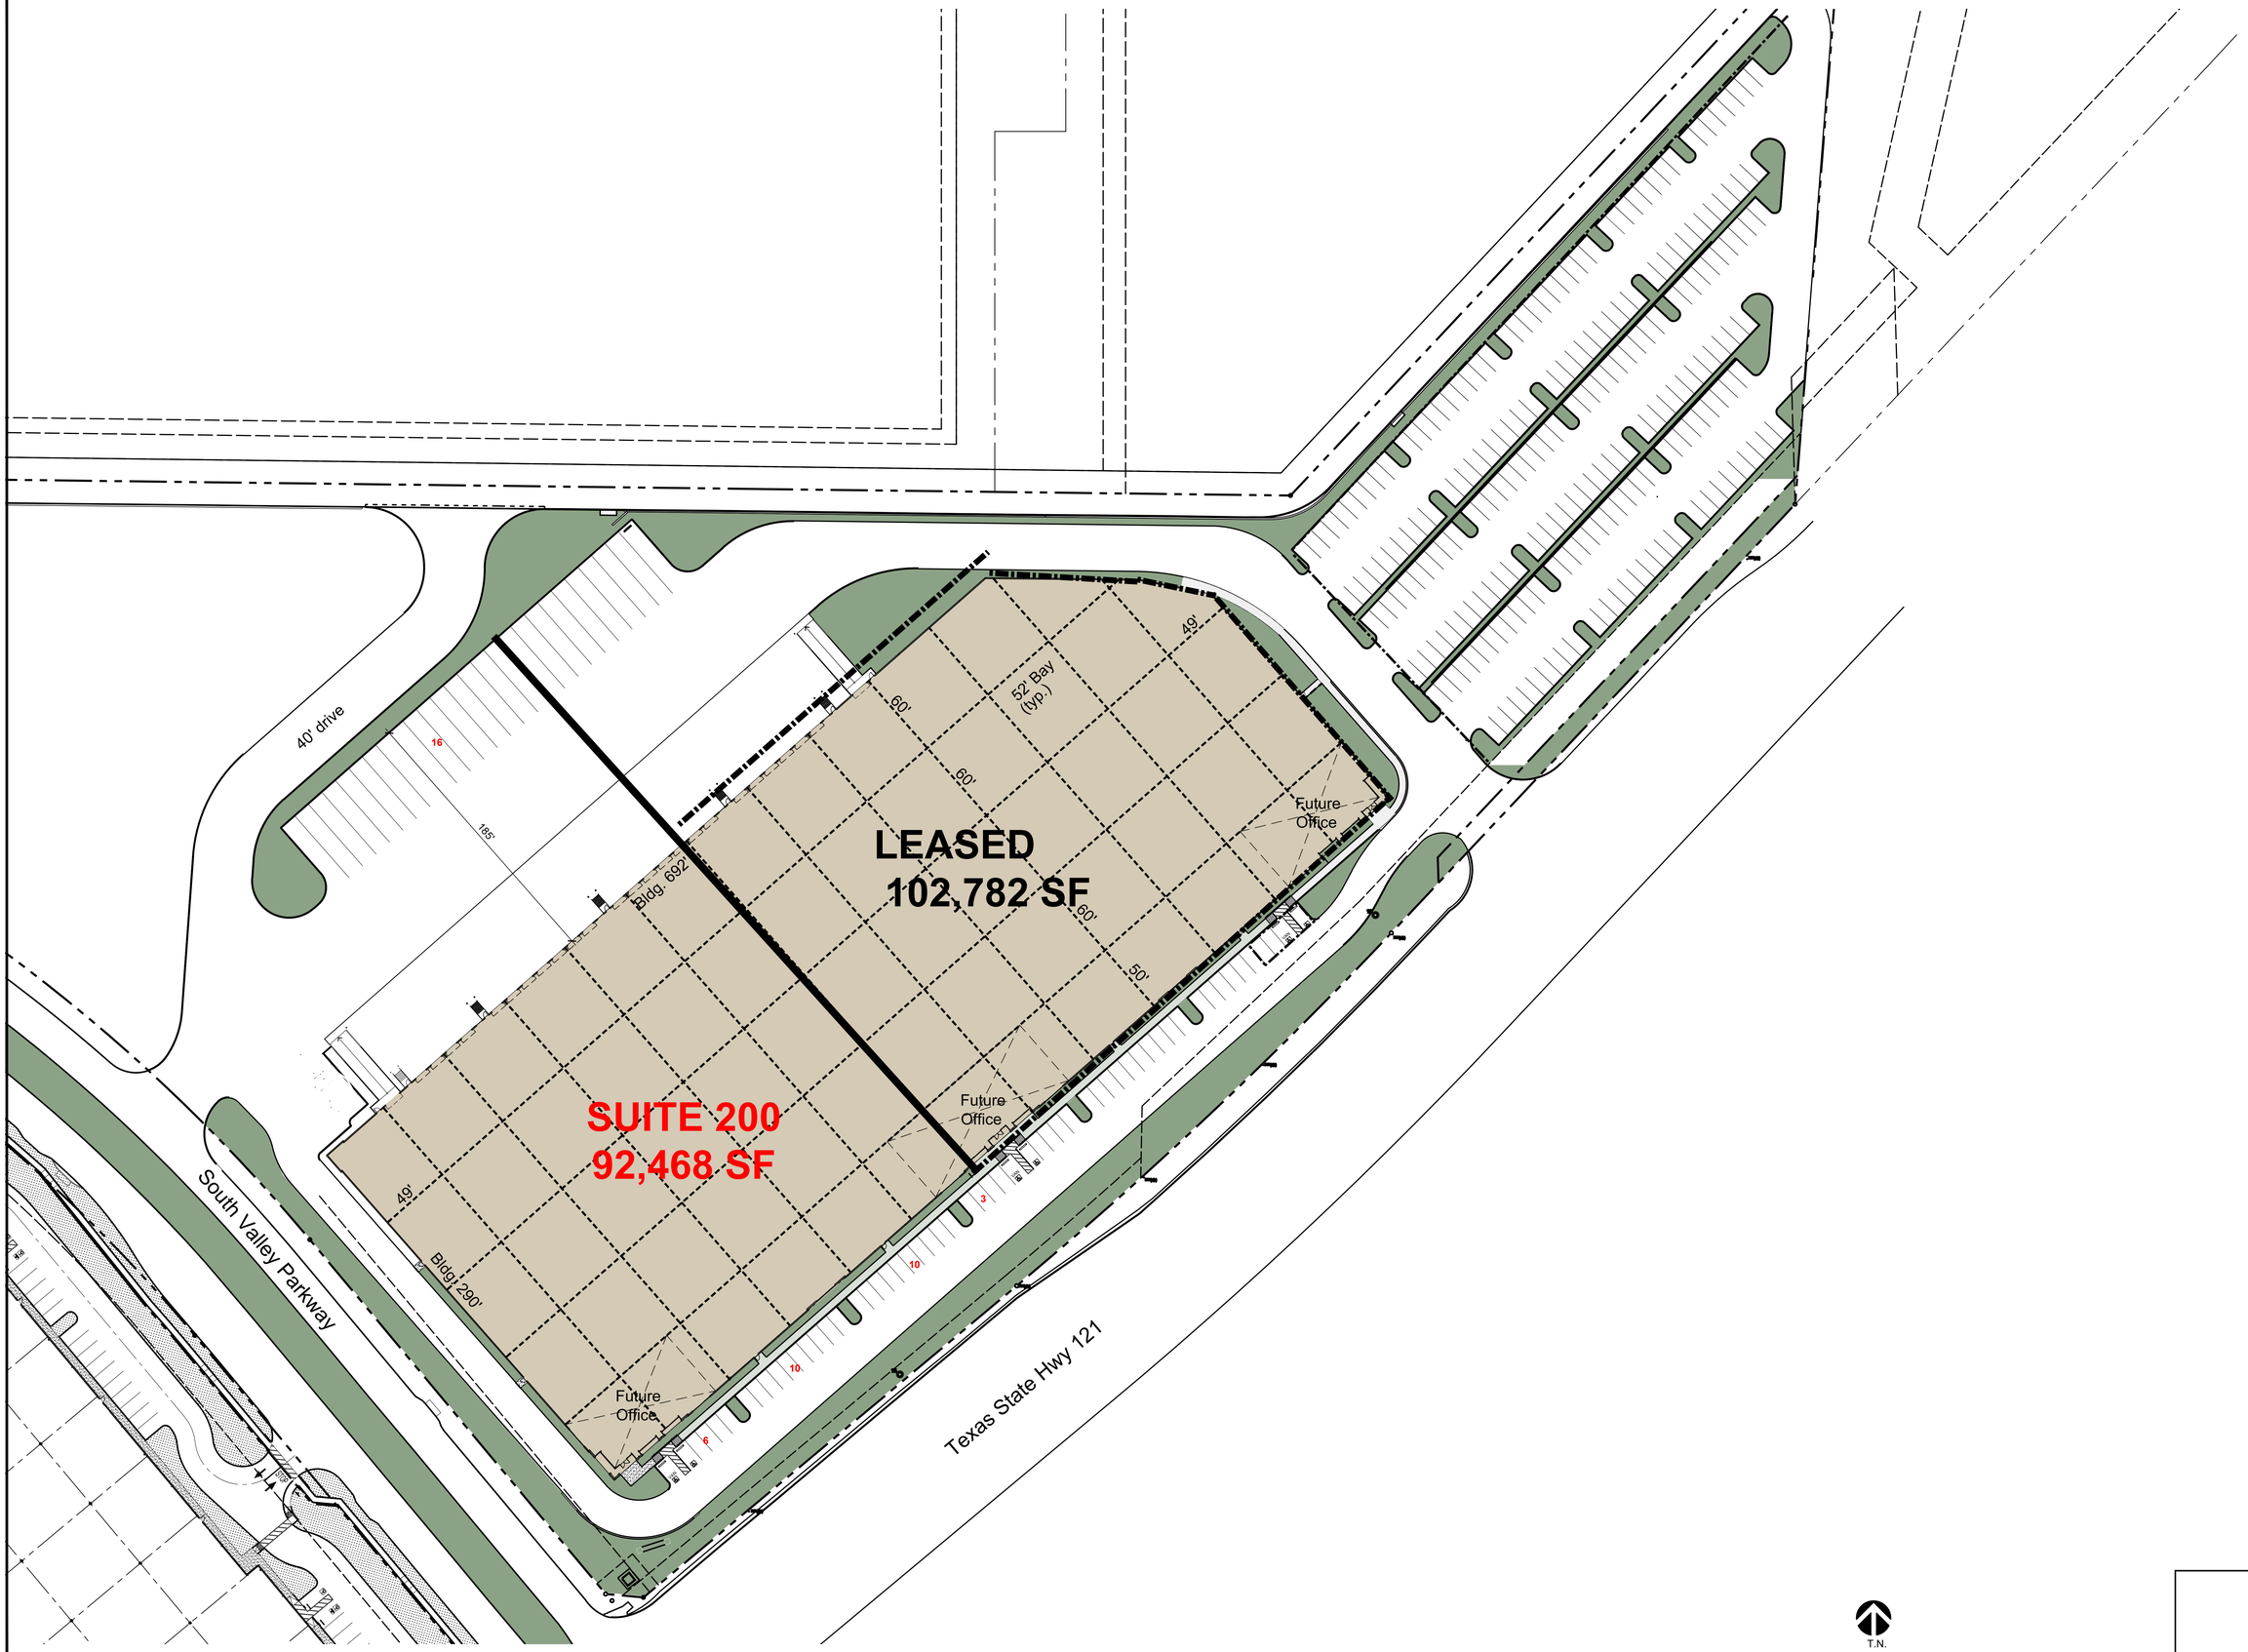

T.N.

BUILDING 8 SITE PLAN | SCALE: 1"=40'-0" | A

The Document, Either as Drawing or the Automated Version Thereof, Prepared by Commerce Construction Co., L.P. ("Commerce") is Copyrighted and Shall Remain the Property of Commerce. It Shall Not Be Used in Any Way Without the Written Consent of Commerce. This Document Is Not to Be Changed or Copied in Any Form or Manner Whatsoever Nor Is It to Be Assigned to Any Third Party Without First Obtaining the Express Written Permission and Consent of Commerce. Any Unauthorized Use Without Such Consent Shall Be at the Recipient's Own Risk and the Recipient Shall Hold Harmless and Indemnify Commerce for Any and All Liabilities, Damages, Losses, and Expenses (Including Attorney's Fees) Arising Out of or in Any Way Connected With Such Unauthorized Use. Any Person or Organization Making Use of Any Portion of This Document Without Commerce's Express Written Consent Shall Be Deemed to Have Agreed to Indemnify Commerce for Any and All Liabilities, Damages, Losses, and Expenses (Including Attorney's Fees) Arising Out of or in Any Way Connected With Such Use. Any Person or Organization Using Any Part of This Document Without Commerce's Express Written Consent Shall Be Deemed to Have Agreed That Commerce Is Not Responsible for Any Loss of Profits, Loss of Business, or Any Other Direct, Indirect, Incidental, Consequential, or Special Damages That Are Claimed by Such Person or Organization. Any Person or Organization Using Any Portion of This Document Without Commerce's Express Written Consent Shall Be Deemed to Have Agreed That Any Such Use Is Based Upon Independent Investigation by Such Person or Organization and Not Upon Commerce's Work Product.

BY	DATE	REVISIONS

BY	DATE	REVISIONS

COMMERCE CONSTRUCTION CO., L.P.
5400 LBJ Freeway, Suite 110
Dallas, TX. 75240
Telephone: (972) 726-0700

OVERALL SITE PLAN

MAJESTIC AIRPORT CENTER - DFW
BUILDING # 8
2950 S. VALLEY PARKWAY - LEWISVILLE, TEXAS 75067

Drawing Plot Bar
0" 1"
Use this plot bar to confirm drawing has not been reduced or enlarged from original. If this plot bar is not exactly 1 inch long the physical size of drawing has changed.

DRAWN BY JT | DATE 11/12/19

CCC JOB NO. 13067-8

SHEET NO. A1.0

C:\Users\jthompson\Desktop\13067-8-3A-01.dwg