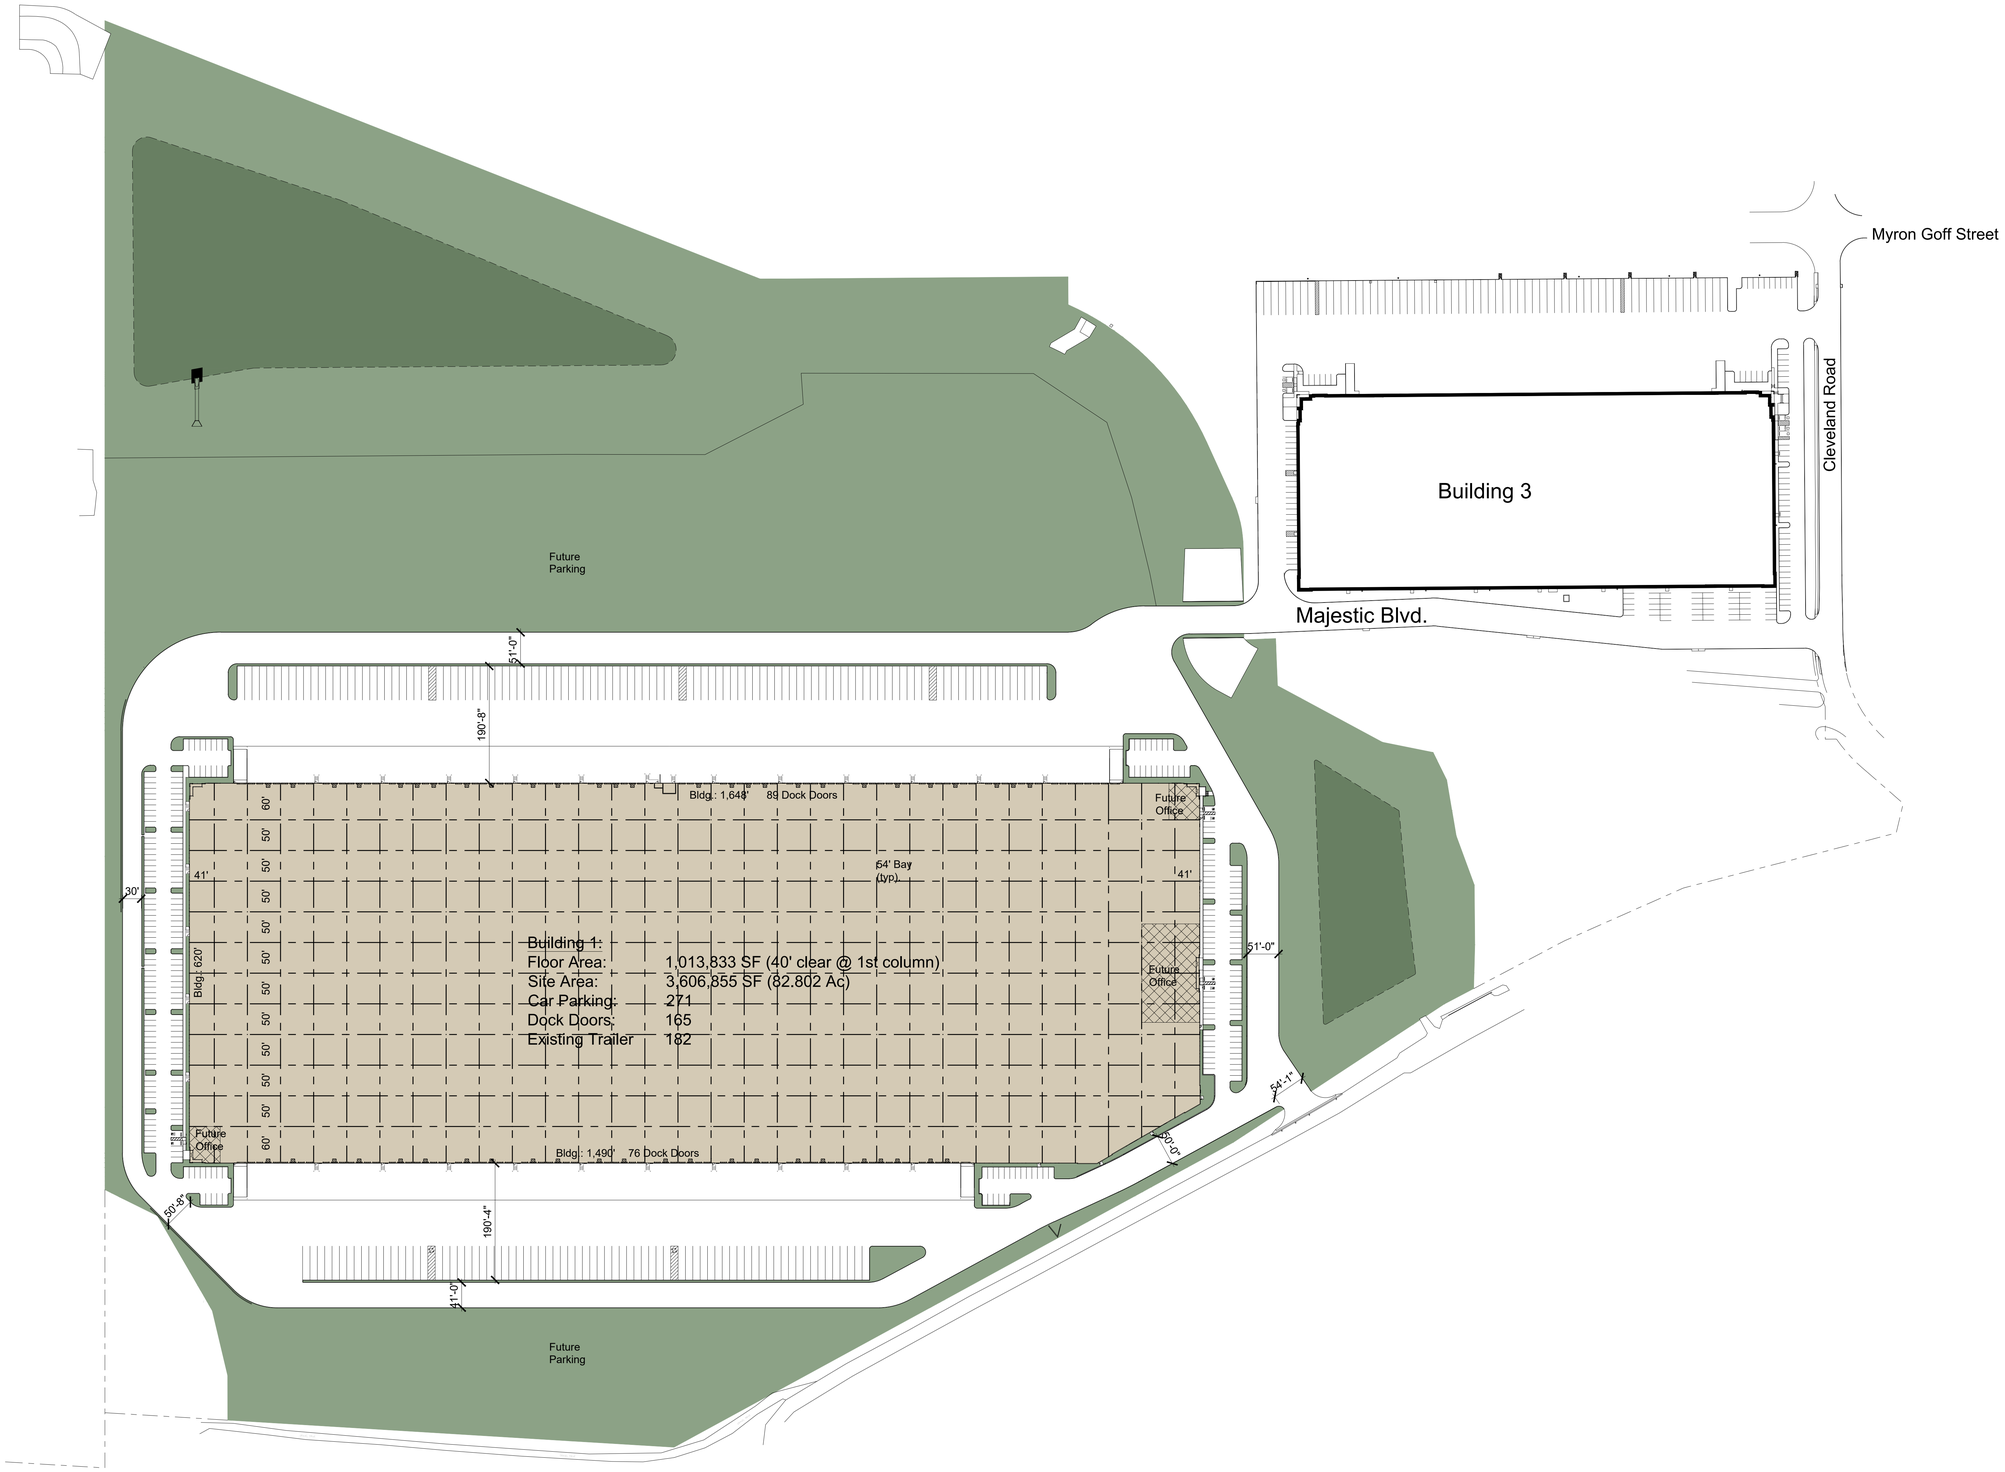

EXHIBIT 64 (2023 11 10)

SITE PLAN | A | SCALE: 1"=100'

This Document, Either in Drawing or the Assemblage of Drawings, is the Property of Commerce Construction Co., L.P. ("Contractor").
The Document, Either in Drawing or the Assemblage of Drawings, may not be reproduced, distributed, modified, without the written consent of Contractor. This document is to be returned to Contractor upon request and at the completion of the work. Any person or organization making use of or relying upon any information contained in this document, or using it as a replacement for the officially sealed document, and in any manner or for any purpose not agreed to in writing by Contractor, shall be deemed to have agreed to hold Contractor harmless from all claims, damages and losses arising out of or resulting therefrom.

REVISIONS	DATE	BY

REVISIONS	DATE	BY

REVISIONS	DATE	BY

COMMERCE CONSTRUCTION CO., L.P.
13191 Crossroads Parkway North
Sixth Floor
City of Industry, California 91746-3497
Telephone: (562) 699-0453
License No. 723302

PROPOSED SITE PLAN

PROPOSED INDUSTRIAL PROJECT
POINT SOUTH LOGISTICS CENTER

HUTCHINS, TEXAS

Drawing Plot Bar
0" 1"
Use this plot bar to confirm drawing has not been reduced or enlarged from original. If this plot bar is not exactly 1 inch long the physical size of drawing has changed.

M:\Sketches\6964 - Hutchins New Site Plans\6964-Ex-64.dwg

DRAWN BY	DATE
JN	

CCC JOB NO.
6964

SHEET NO.
MS1